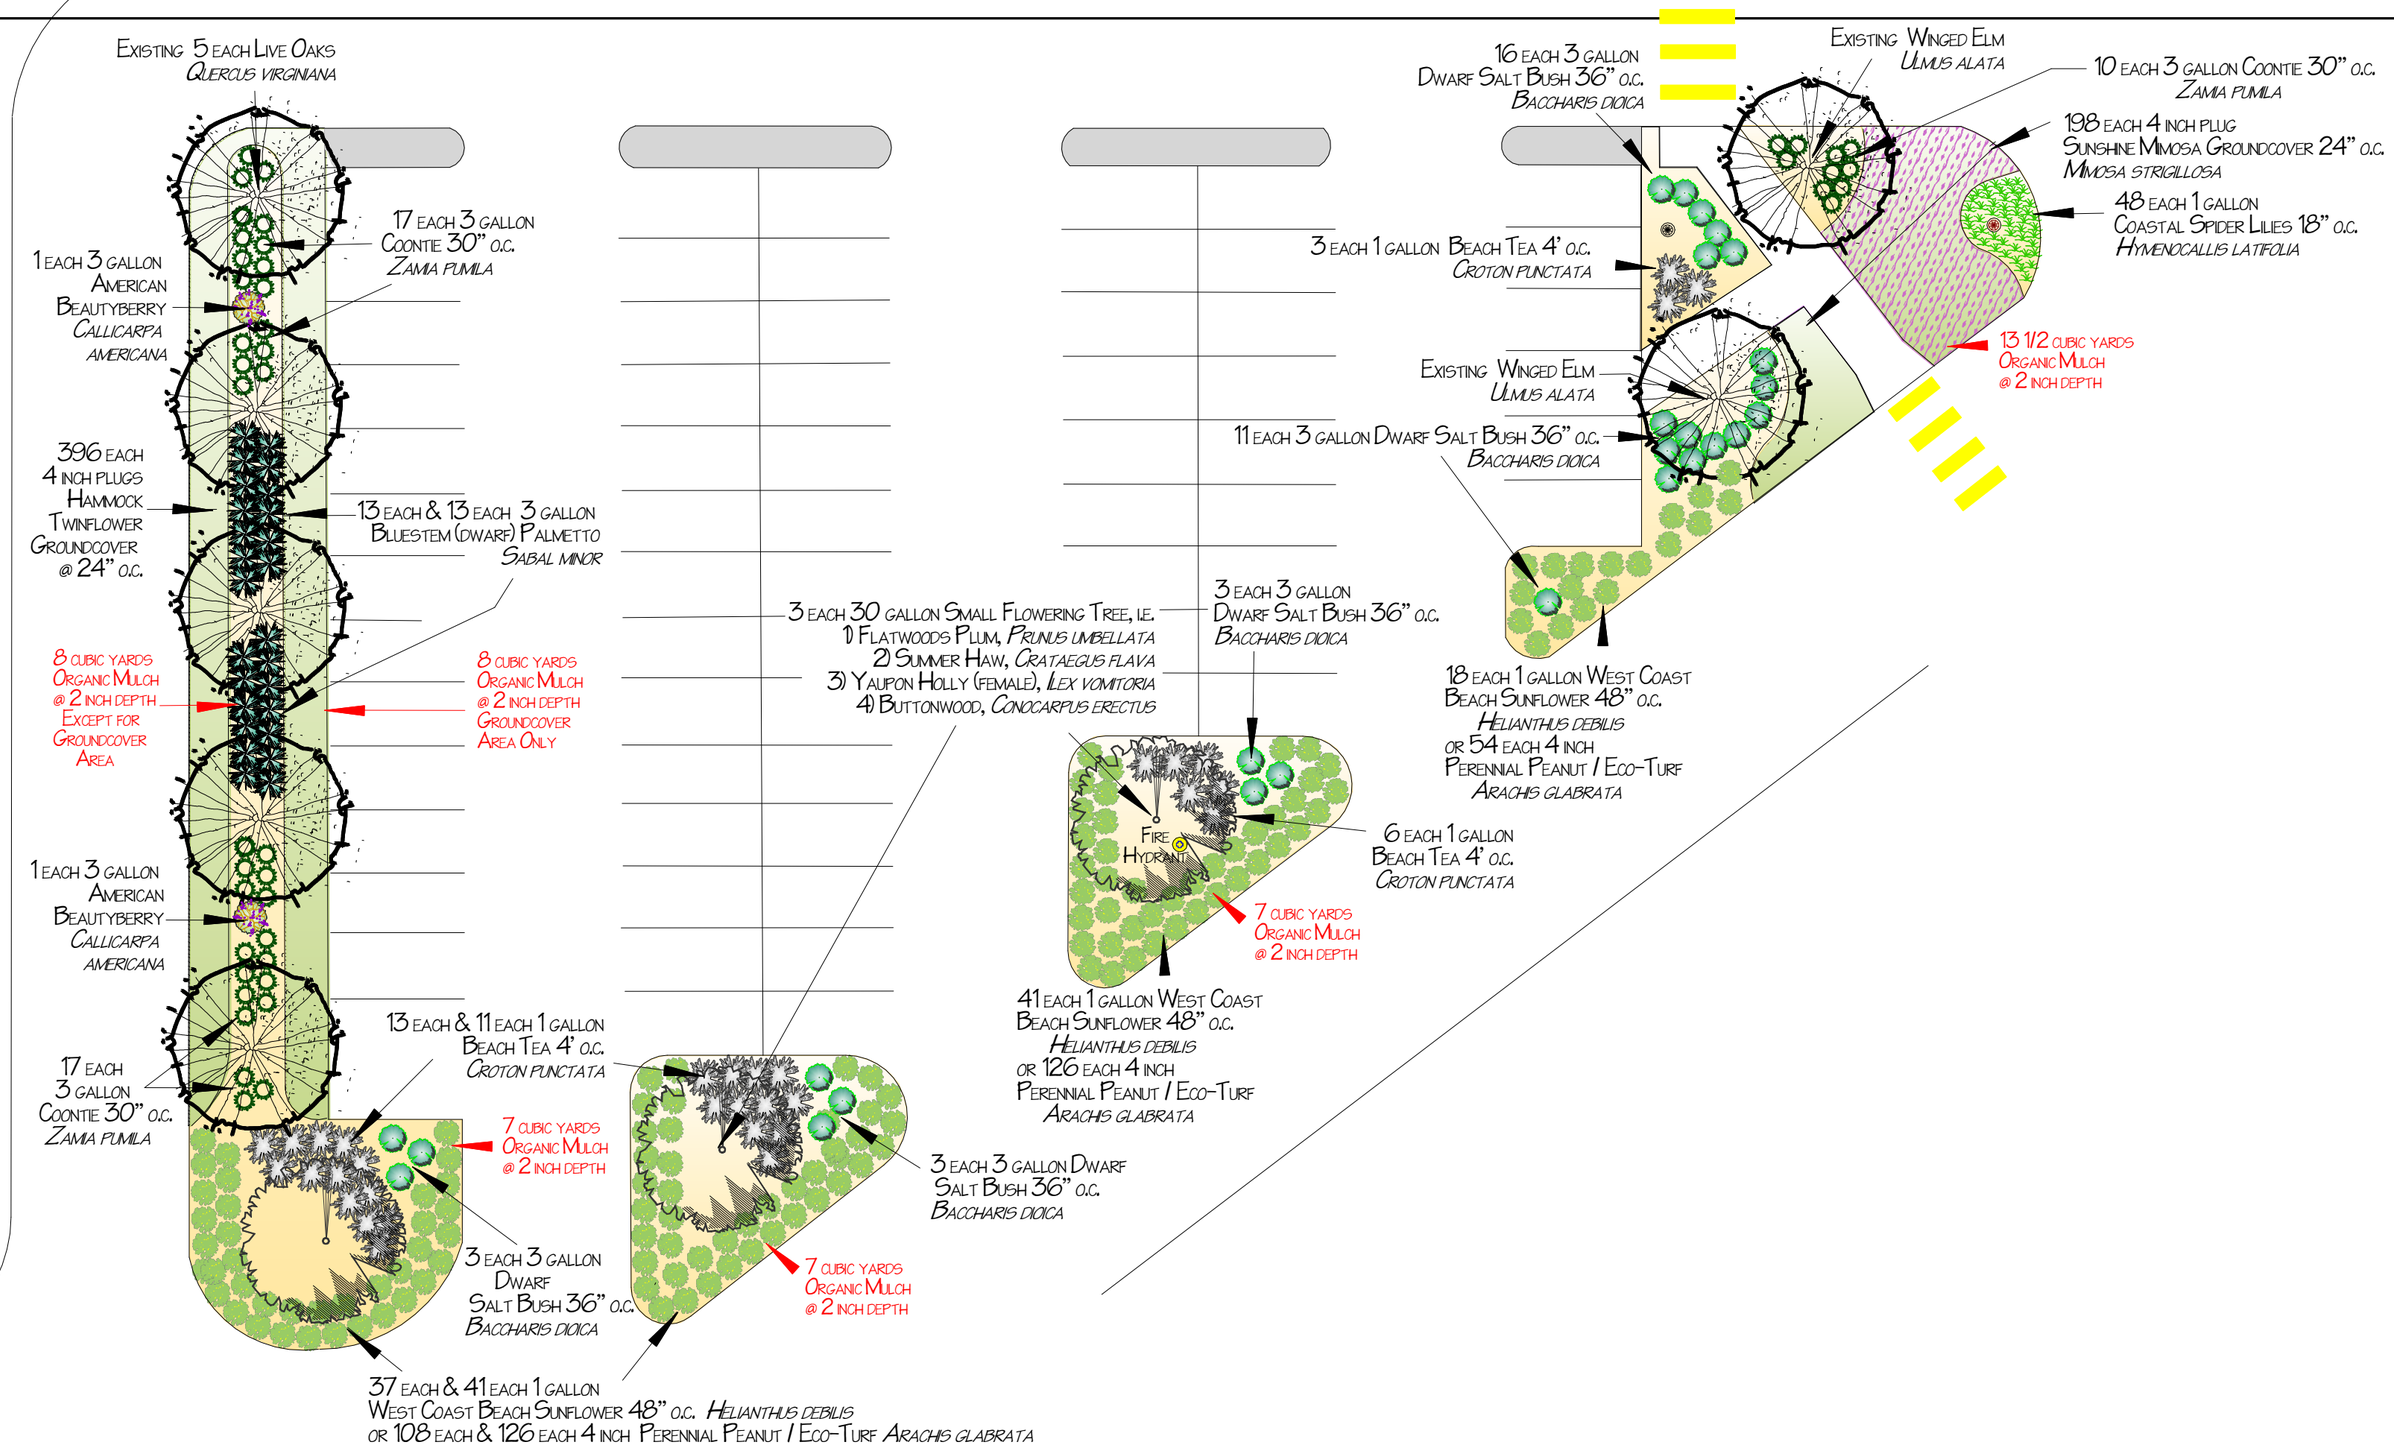

Revision #: Date: 6/20/2018	Landscape Plan: Front Parking Lot Landscape Upgrades **Sunset Hills Elementary School**
Scale: 0' 1" = 20' 0" N	Landscape Design by: Bruce K. Turley **Wilcox Nursery and Landscape**